



N

PROJECT
PROPOSED DESIGN OF A
FIVE STAR HOTEL AT
BULLEWARD ROAD NEAR
LAHORE AIRPORT,
LAHORE

SCHEDULE OF AREAS

TOTAL AREA OF PLOT = 44800 SQ. FT.
GROUND FLOOR C/A = 45360/29 SQ. FT.
FIRST FLOOR C/A = 45360 SQ. FT.
SECOND FLOOR C/A = 45360 SQ. FT.
THIRD FLOOR C/A = 45360 SQ. FT.
FOURTH FLOOR C/A = 45360 SQ. FT.
FIFTH FLOOR C/A = 45360 SQ. FT.
SIXTH FLOOR C/A = 45360 SQ. FT.
SEVENTH FLOOR C/A = 45360 SQ. FT.
TOTAL COVERED AREA = 315000 SQ. FT.
OPEN AREA OF PLOT = 13300 SQ. FT.

SPECIFICATIONS

1. P.C.C. 1:4:8 IN FOUNDATIONS.
2. BRICK MASONRY IN CEMENT SAND MORTAR 1:4:8.
3. 1.5" THICK D.P.C. 1:2.4 WITH BITUMEN COAT & POLYTHENE.
4. R.C.C. 1:2.4 IN COLUMN, BEAM SLAB & FOUNDATIONS.
5. ALUMINIUM WINDOWS 2 mm THICK.
6. D.P.S. / PLUSH WOODEN DOORS.
7. TILE / MARBLE FLOORING.
8. 1.5" THICK CEMENT SAND PLASTER I.S.
9. WEATHER PROOF PAINT OUTSIDE.
10. ALL FITTINGS AND FIXTURES AND "A" CLASS.

SCALE

1" = 1/16"

TITLE:

SUBMISSION DRAWING


SUPERVISED BY:

ARCH. KAMRAN SAHAB

DESIGNED BY:

**HIRA KHAN
2K17-AR-08**

5TH SEMESTER
BUILDING &
ARCHITECTURAL
ENGINEERING,
ICEFT R.Z.U
MULTAN

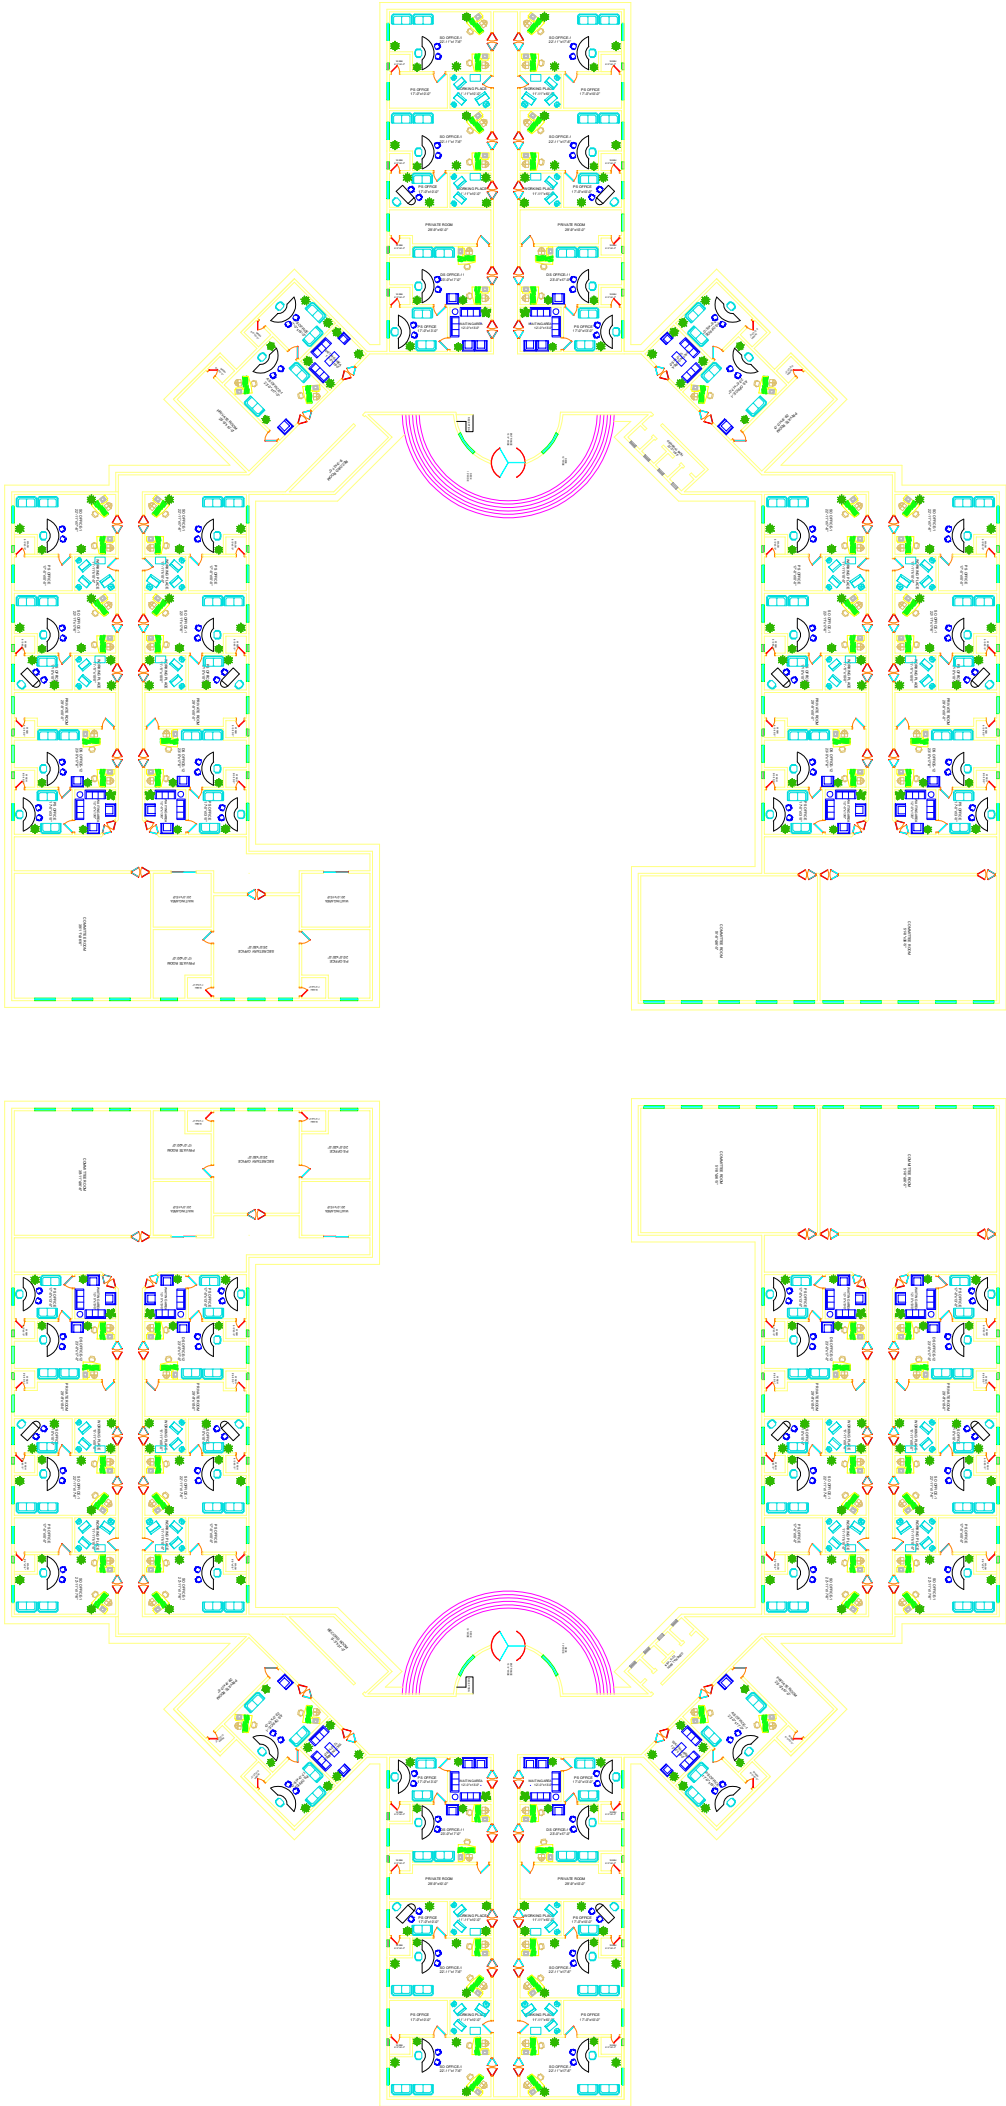

DEPARTMENT